Sussex Letting Centre

Lower Church Road

Burgess Hill, RH15 9AA

£1,050 PCM

1 | 1 | 1

















Sussex Letting Centre

Lower Church Road

Burgess Hill, RH15 9AA

£1,050 PCM

1 1 1

Features

- Allocated Parking
- Close to town centre & mainline station
- Wood Effect Vinyl Plank Flooring
- Pets Considered
- Gas Central Heating
- Double Glazed
- MSDC Tax Band A
- EPC Rating D

Description

Sussex Letting Centre are pleased to offer a well presented first floor flat conveniently situated within a short distance of both main line stations and the town centre.

The property comprises of: stairs to the first floor, entrance hall with storage cupboard, lounge/diner, modern kitchen with spaces for appliances, double bedroom, modern bathroom with shower over bath, allocated parking to the rear, gas central heating, double glazing.

Unfurnished / Available from 24th Novemeber 2026

Council Tax band A. / EPC Rating D

Pets Considered

Based on the advertised rent a holding deposit of £242.30 is required to reserve this property. Total deposit payable is £1211.00.

Sussex Letting Centre

Lower Church Road


Burgess Hill, RH15 9AA

£1,050 PCM

1 | 1 | 1

Floor Plan

Flat 1, 209 Lower Church Road

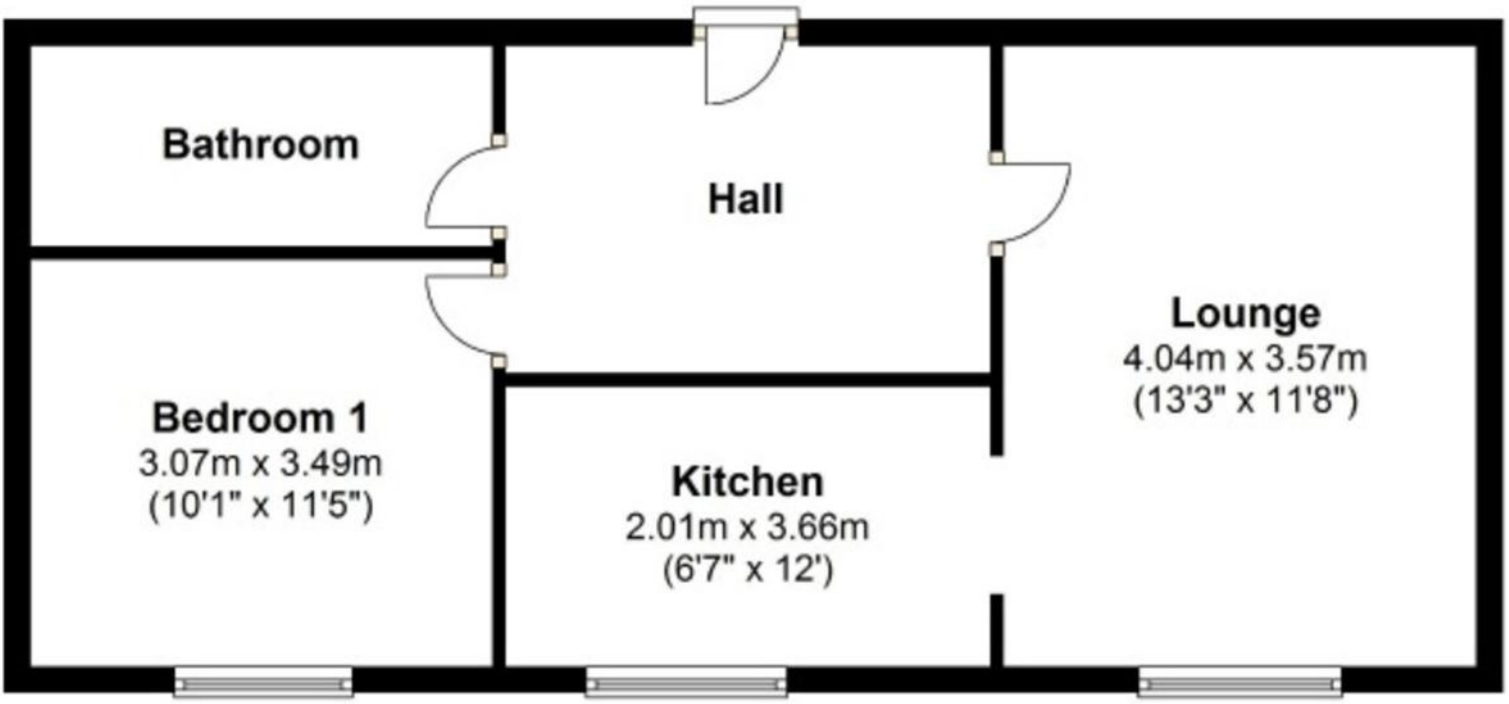

Total area: approx. 46.8 sq. metres (504.1 sq. feet)

For illustration purposes only - not to scale